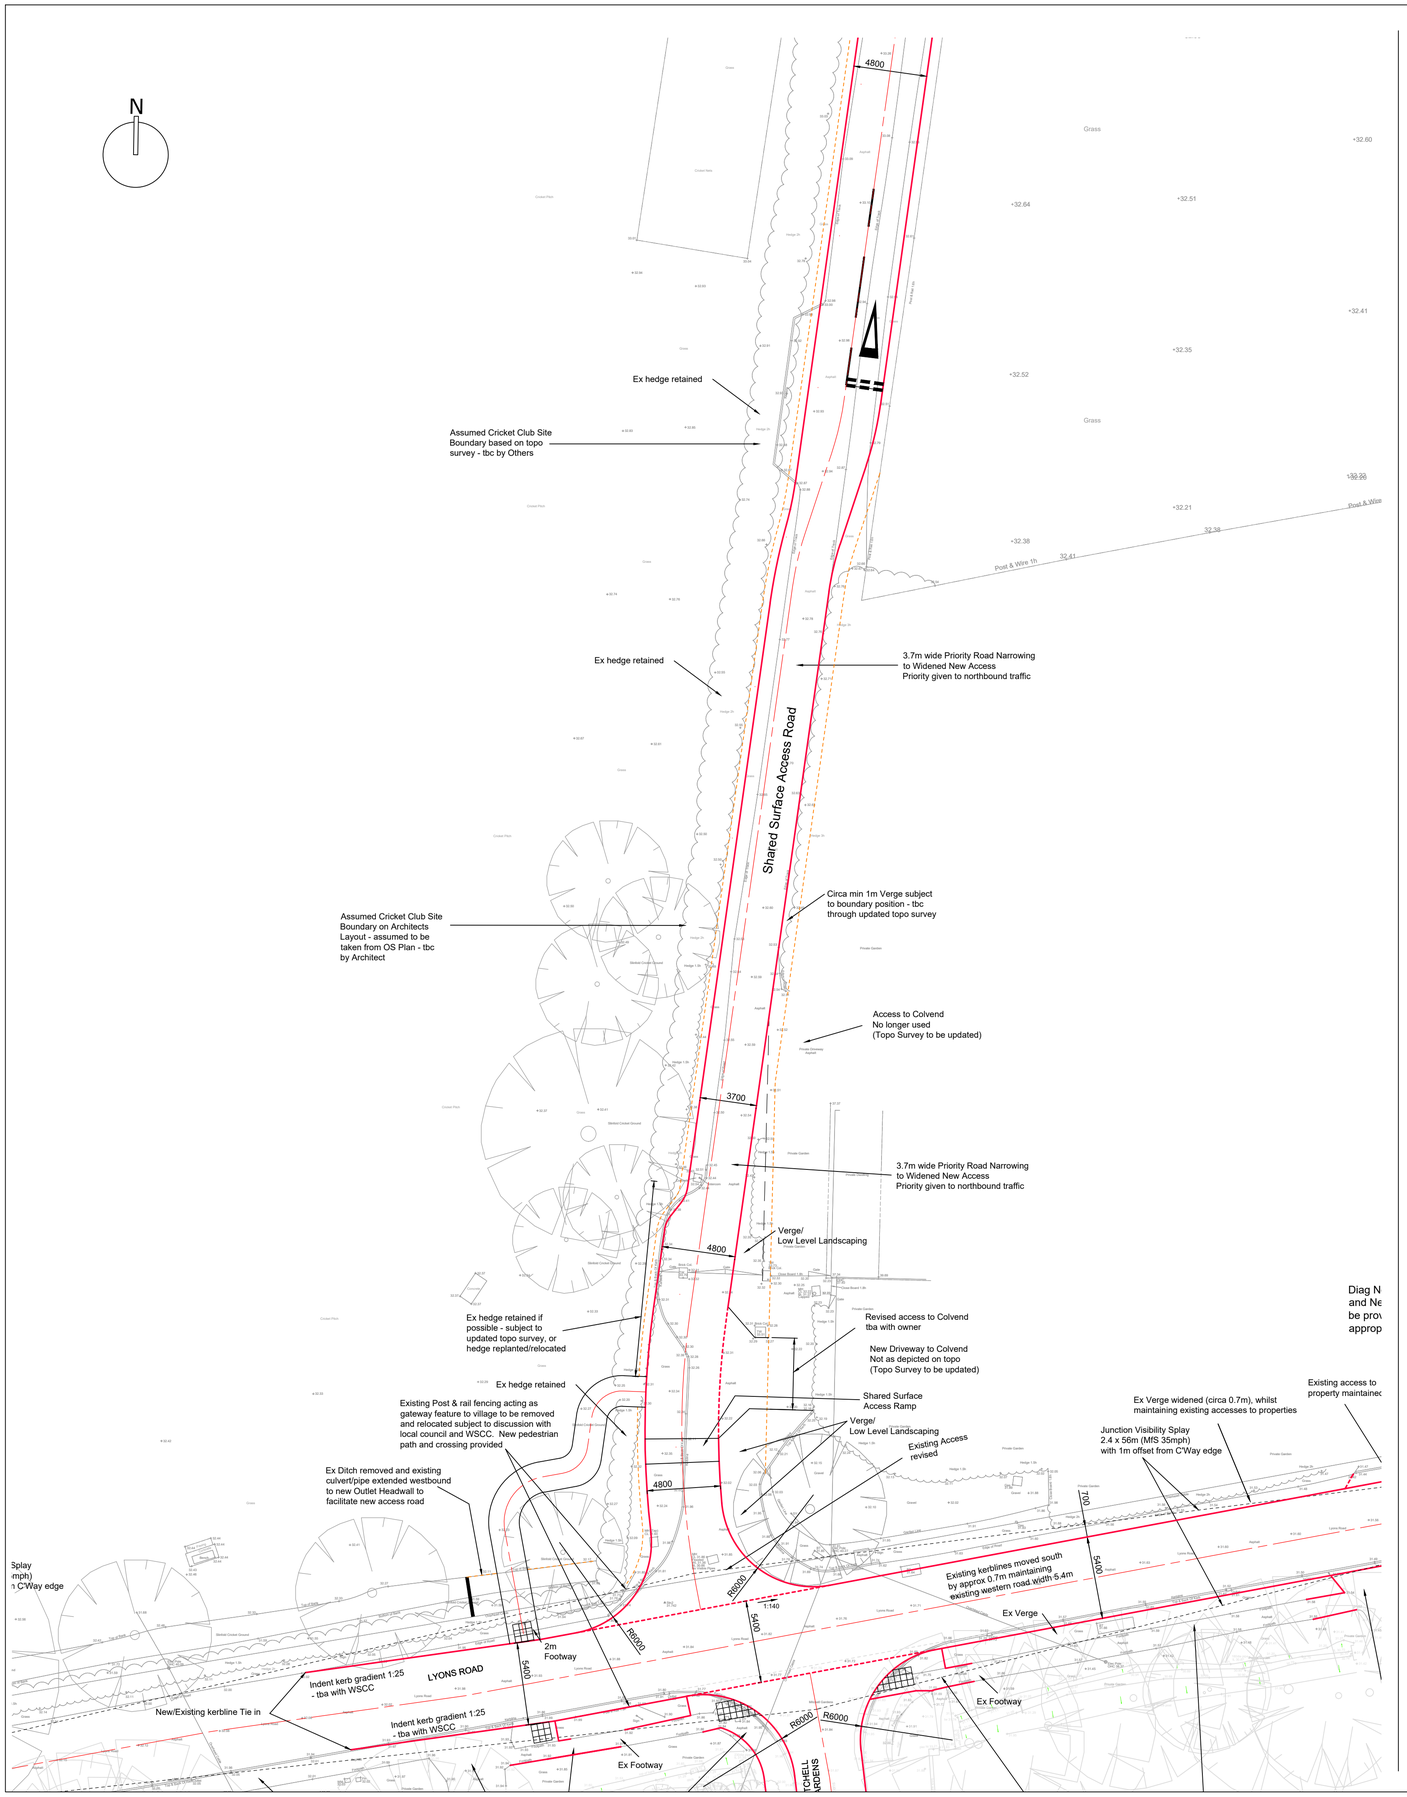

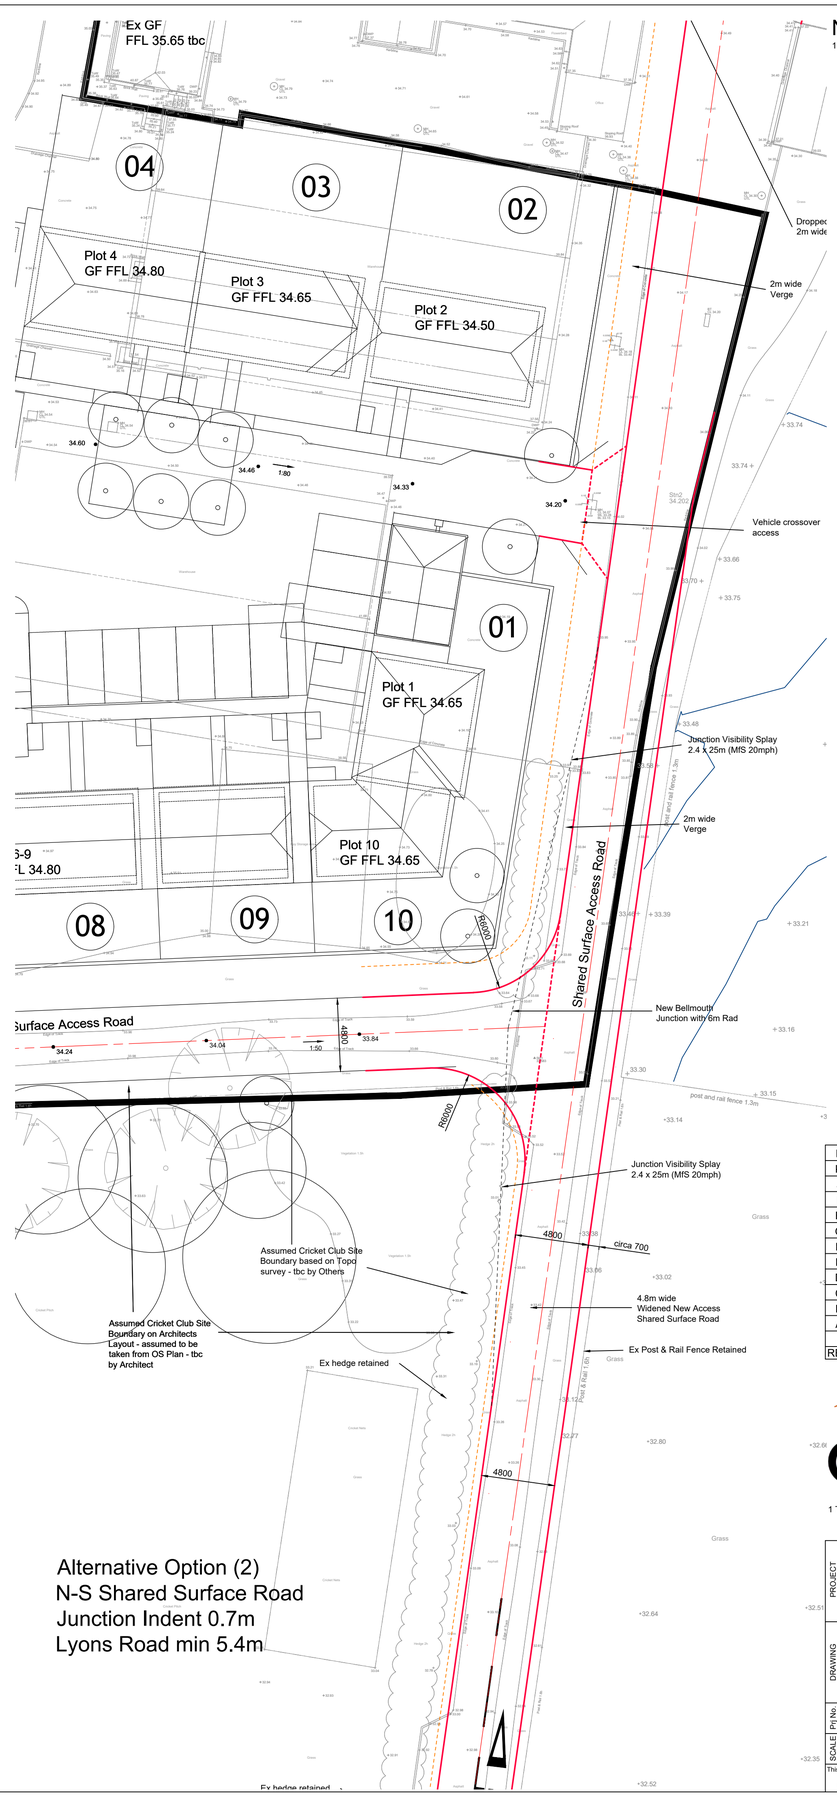

NOTES

1. This drawing is to be read in conjunction with drawing Nos. FC2703/01-25

REV	DESCRIPTION	DATE
L	Issued For BUDGET/APPROVAL ONLY	08/12/20
K	Issued For BUDGET/APPROVAL ONLY	03/12/20
J	Issued For BUDGET/APPROVAL ONLY	22/10/20
I	Issued For BUDGET/APPROVAL ONLY	24/07/20
H	Issued For BUDGET/APPROVAL ONLY	10/04/20
G	Issued For BUDGET/APPROVAL ONLY	13/11/19
F	Issued For BUDGET/APPROVAL ONLY	19/06/19
E	Issued For BUDGET/APPROVAL ONLY	11/06/19
D	Issued For BUDGET/APPROVAL ONLY	14/11/18
C	Issued For BUDGET/APPROVAL ONLY	23/03/18
B	Issued For BUDGET/APPROVAL ONLY	17/10/17
A	Issued For BUDGET/APPROVAL ONLY	13/10/17
-	Issued For BUDGET/APPROVAL ONLY	27/09/17

abmh
ABMH Civils Ltd
1 The Grove, Felpham, Bognor Regis, West Sussex PO22 7EY
Mark Mob: 07761 950000
Email: mark@abmh.co.uk / Web: www.abmh.co.uk

PROJECT: RESIDENTIAL SITE
CROSBY FARM, LYONS ROAD
SLINFOLD, HORSHAM
W SUSSEX, RH13 0RX

DRAWING: RESIDENTIAL DEVELOPMENT & CRICKET PAVILION HIGHWAY LAYOUT & LEVELS DWG 1 OF 2 (PLANNING ONLY)

Prj No.	FC2703/06 OPT2					REV	L
SCALE	1:200	DATE	SEPT 17	INITIAL	MH	CHKD	-

This drawing is produced using Autocad. Only written dimensions are to be respected
© ABMH Civils Ltd - Title to this drawing remains with ABMH Civils Ltd
Removal of this title block also removes all warranties and infringes copyright